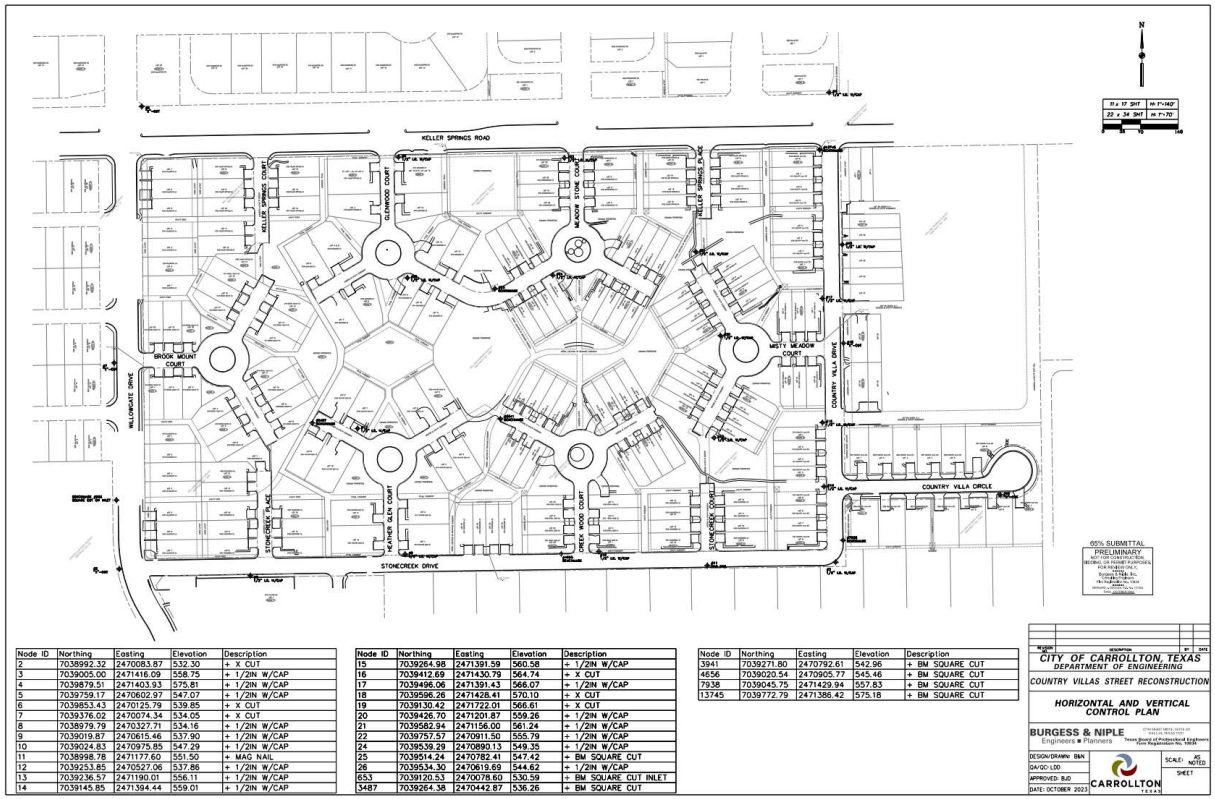

Node ID	Northing	Easting	Elevation	Description
2	7038992.32	2470083.87	532.30	+ X CUT
3	7039005.00	2471416.09	558.75	+ 1/2IN W/CAP
4	7039879.51	2471403.93	575.81	+ 1/2IN W/CAP
5	7039759.17	2470602.97	547.07	+ 1/2IN W/CAP
6	7039853.43	2470125.79	539.85	+ X CUT
7	7039376.02	2470074.34	534.05	+ X CUT
8	7038979.79	2470327.71	534.16	+ 1/2IN W/CAP
9	7039019.87	2470615.46	537.90	+ 1/2IN W/CAP
10	7039024.83	2470975.85	547.29	+ 1/2IN W/CAP
11	7038998.78	2471177.60	551.50	+ MAG NAIL
12	7039253.85	2470527.06	537.86	+ 1/2IN W/CAP
13	7039236.57	2471190.01	556.11	+ 1/2IN W/CAP
14	7039145.85	2471394.44	559.01	+ 1/2IN W/CAP

Node ID	Northing	Easting	Elevation	Description
15	7039264.98	2471391.59	560.58	+ 1/2IN W/CAP
16	7039412.69	2471430.79	564.74	+ X CUT
17	7039496.06	2471391.43	566.07	+ 1/2IN W/CAP
18	7039596.26	2471428.41	570.10	+ X CUT
19	7039130.42	2471722.01	566.61	+ X CUT
20	7039426.70	2471201.87	559.26	+ 1/2IN W/CAP
21	7039582.94	2471156.00	561.24	+ 1/2IN W/CAP
22	7039757.57	2470911.50	555.79	+ 1/2IN W/CAP
24	7039539.29	2470890.13	549.35	+ 1/2IN W/CAP
25	7039514.24	2470782.41	547.42	+ BM SQUARE CUT
26	7039534.30	2470619.69	544.62	+ 1/2IN W/CAP
653	7039120.53	2470078.60	530.59	+ BM SQUARE CUT INLET
3487	7039264.38	2470442.87	536.26	+ BM SQUARE CUT

Node ID	Northing	Easting	Elevation	Description
3941	7039271.80	2470792.61	542.96	+ BM SQUARE CUT
4656	7039020.54	2470905.77	545.46	+ BM SQUARE CUT
7938	7039045.75	2471429.94	557.83	+ BM SQUARE CUT
13745	7039772.79	2471386.42	575.18	+ BM SQUARE CUT

NO.	DESCRIPTION	BY	DATE

CITY OF CARROLLTON, TEXAS
DEPARTMENT OF ENGINEERING

COUNTRY VILLAS STREET RECONSTRUCTION

HORIZONTAL AND VERTICAL CONTROL PLAN

BURGESS & NIPLE
Engineers ■ Planners
Texas Board of Professional Engineers Firm Registration No. 10029

DESIGN/DRAWN: BMN	SCALE: AS NOTED
QA/QC: LDD	SHEET
APPROVED: BJD	
DATE: OCTOBER 2023	

CARROLLTON TEXAS